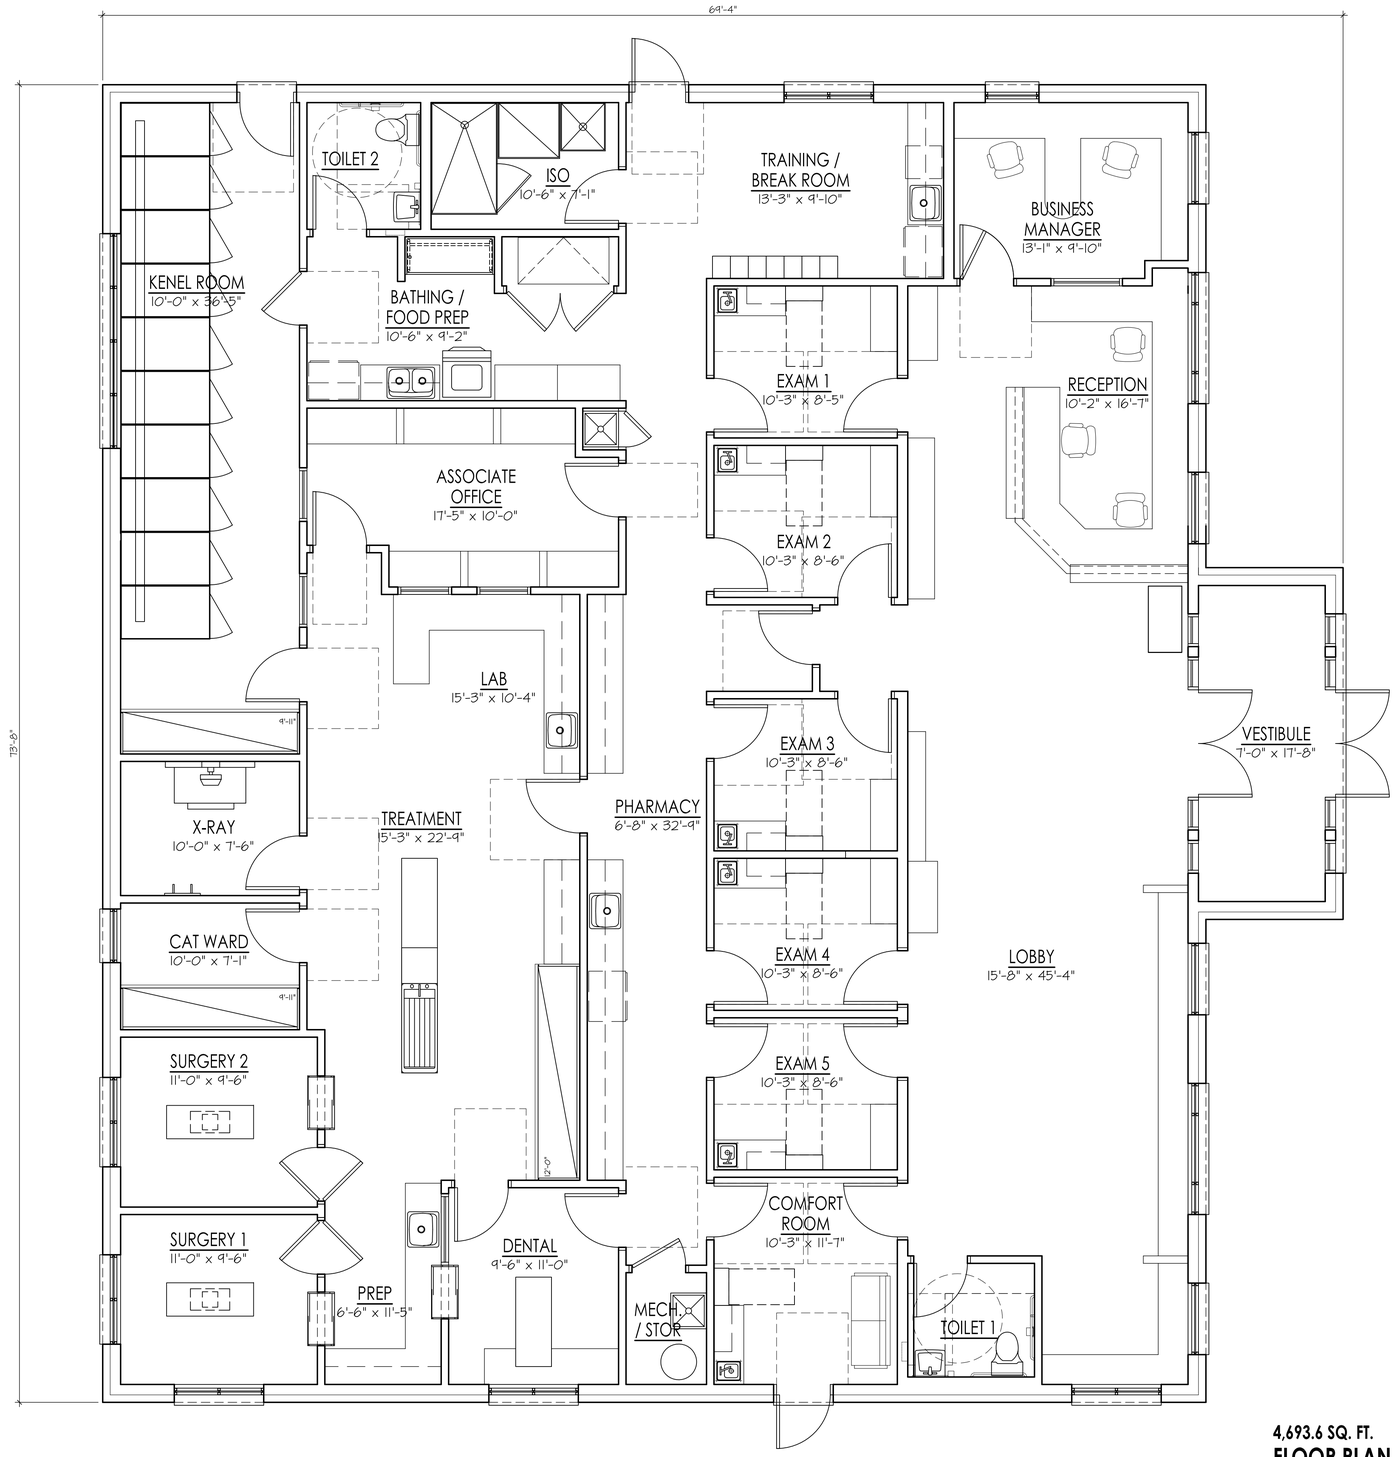

4,693.6 SQ. FT.

FLOOR PLAN

0 2' 4' 8'

SCALE: 1/4" = 1'-0"

LINDENGROUP

ARCHITECTURE
LAND PLANNING
INTERIOR ARCHITECTURE
LANDSCAPE ARCHITECTURE

10100 ORLAND PARKWAY SUITE 110
ORLAND PARK, ILLINOIS 60467
P:708.799.4400 F:708.799.4434
WWW.LINDENGROUPINC.COM

RWE | MANAGEMENT COMPANY
16 W 361 S. Frontage Rd., Suite 106
Burr Ridge, IL 60527
(630) 734-0883
JASON@RWEMANAGEMENT.COM

BOONE Veterinary Clinic
4700 Commonwealth Ave.
Western Springs, IL 60558

DATE	DRAWN	DESCRIPTION
2016-04-08	TMH	PRELIMINARY REVISIONS
2016-04-25	TMH	PRELIMINARY REVISIONS

2015-0138
PROJECT NUMBER

FILE NUMBER
5-12-2016
DATE

TMH
DRAWN BY

FINAL REVIEW

COPYRIGHT - LINDEN GROUP INC.
ALL RIGHTS RESERVED.
ALL DRAWINGS, SPECIFICATIONS, PLANS, CONCEPTS, ARRANGEMENTS AND DESIGNS REPRESENTED OR REFERRED TO IN THESE DOCUMENTS ARE INSTRUMENTS OF SERVICE, AND THEREFORE ARE THE PROPERTY OF LINDEN GROUP INC. NONE OF THE ABOVE MAY BE DISCLOSED TO ANY PERSONS FOR ANY PURPOSE WITHOUT THE EXPRESS WRITTEN AUTHORIZATION OF LINDEN GROUP INC.

PRELIMINARY

SHEET NAME
PD-1.0
SHEET

SHEET OF